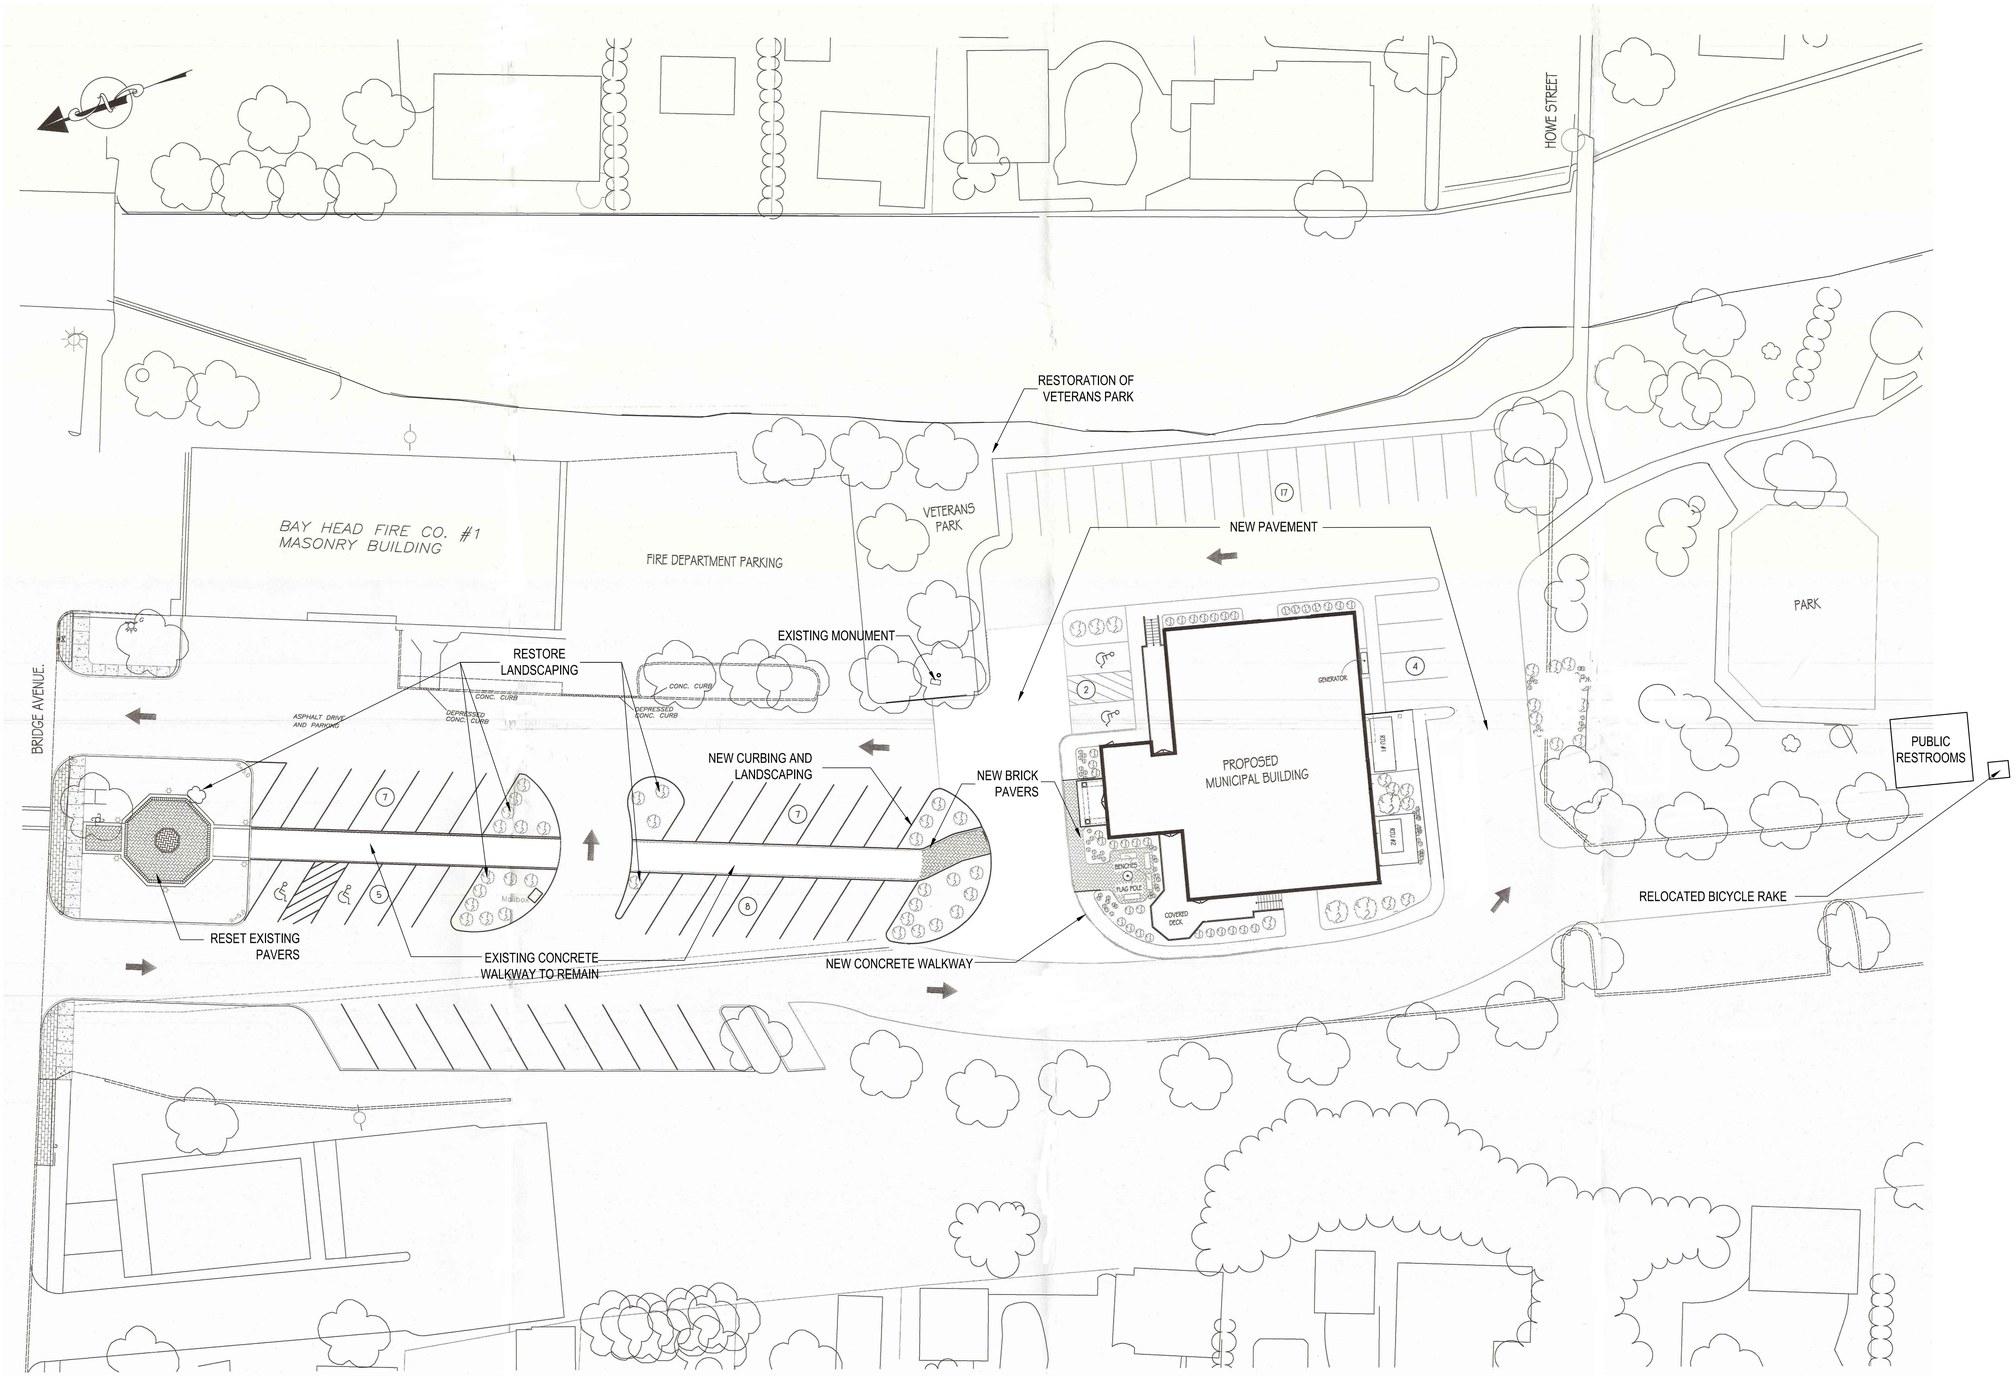

1 SITE PLAN
SCALE: 1" = 20'-0"

USA
architects planners + interior designers
20 north doughty avenue
somerville, new jersey 08876
7th floor, alpha building
1 south third street
easton, pennsylvania 18042
www.usaarchitects.com

Arnaldo Untoria, AIA
Paul R. Swartz, AIA
Armand T. Christopher,Jr., AIA
Mark A. Coan, AIA
Peter C. Campisano, AIA
Daniel J. Fortunato, AIA
Andrew P. Adornato, AIA
Mitch Miller, AIA, CCS

This Document is the property and copyright of USA Architects for the specified project and shall not be used or reproduced without authorization.

DESIGN BUILDING CONCEPT
AT
BAY HEAD
FOR THE
NEW BOROUGH HALL
BLOCK#51.01/ LOT#1
BAY HEAD, OCEAN COUNTY, NEW JERSEY 08742

No.	Date	Issue or Revision

Drawing Title
CONCEPTUAL
SITE PLAN

Scale: AS INDICATED	Project No.
Datum Elev.: --	
Dwg. Date: 04.03.14	
Drawn By: NHP	Drawing No.
Chkd. By: ApA	A-1