BaseLine
Toe of Slope
Proposed MHW
Seaward Edge of Berm
Seaward Toe of Dune
Dune Crest
Dune Reference Line (Landward Toe of Dune)
Parcel Boundary

B: Block Number
L: Lot Number
#: House Number

N E S W

0 50 100 Feet

Parcel Boundary is shown for graphical purposes only and does not represent a property survey.

Mapping is for informational purposes only.

Aerial Imagery : November 2012 (NOAA)

Sheet 1 of 5

Hatch Mott MacDonald
27 Bleeker Street
Millburn, New Jersey 07041

BOROUGH OF BAY HEAD
OCEAN COUNTY, NEW JERSEY
DUNE REFERENCE LINE
JUNE 2013

Designed	Drawn	Checked	Approved	Date
	DSC	FB		6/10/2013

Document Path: C:\Users\buh63659\Desktop\USACE_DuneConstruction_BayHead_StripMapPostSandyEdits.mxd
User Name: BUH63659Date Saved: 6/10/2013 3:47:16 PM

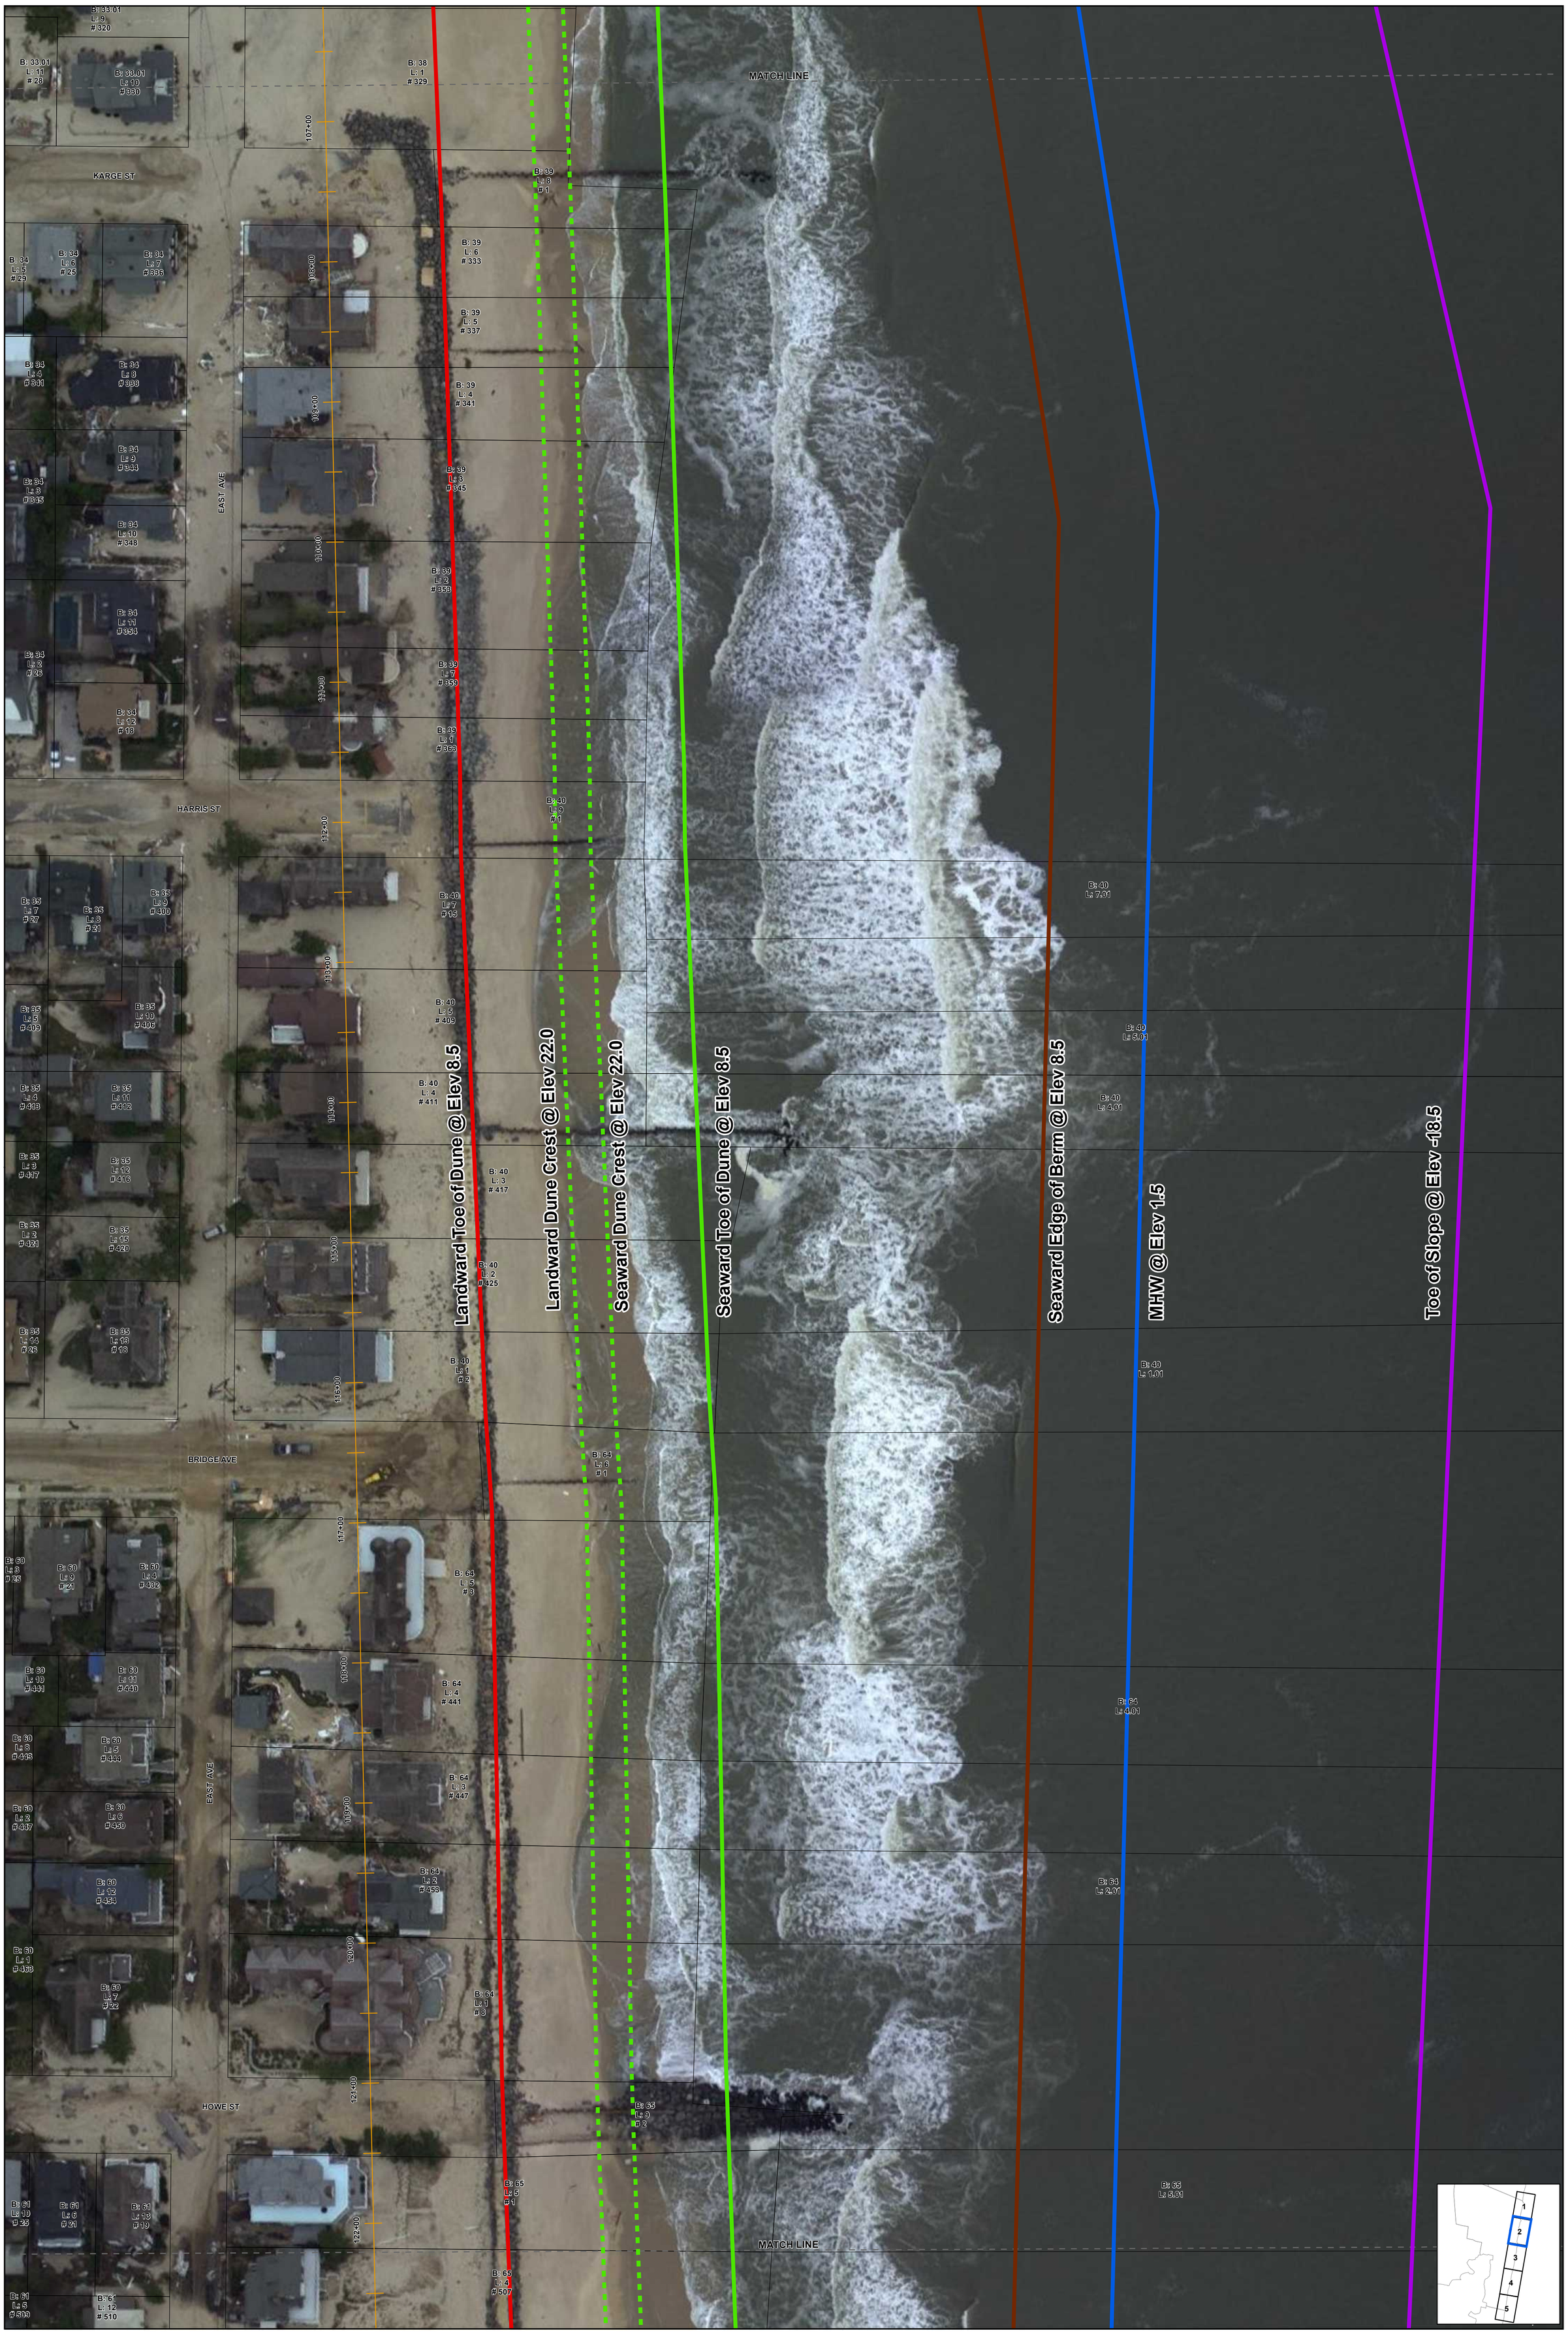

BaseLine
Toe of Slope
Proposed MHW
Seaward Edge of Berm
Seaward Toe of Dune
Dune Crest
Dune Reference Line (Landward Toe of Dune)
Parcel Boundary

B: Block Number
L: Lot Number
#: House Number

N S E W

0 50 100 Feet

Parcel Boundary is shown for graphical purposes only and does not represent a property survey.

Mapping is for informational purposes only.

Aerial Imagery : November 2012 (NOAA)

Sheet 2 of 5

Hatch Mott MacDonald
27 Bleeker Street
Millburn, New Jersey 07041

BOROUGH OF BAY HEAD
OCEAN COUNTY, NEW JERSEY
DUNE REFERENCE LINE
JUNE 2013

Designed	Drawn	Checked	Approved	Date
	DSC	FB		6/10/2013

Document Path: C:\Users\buh63659\Desktop\USACE_DuneConstruction_BayHead_StripMapPostSandyEdits.mxd
User Name: BUH63659Date Saved: 6/10/2013 3:47:16 PM

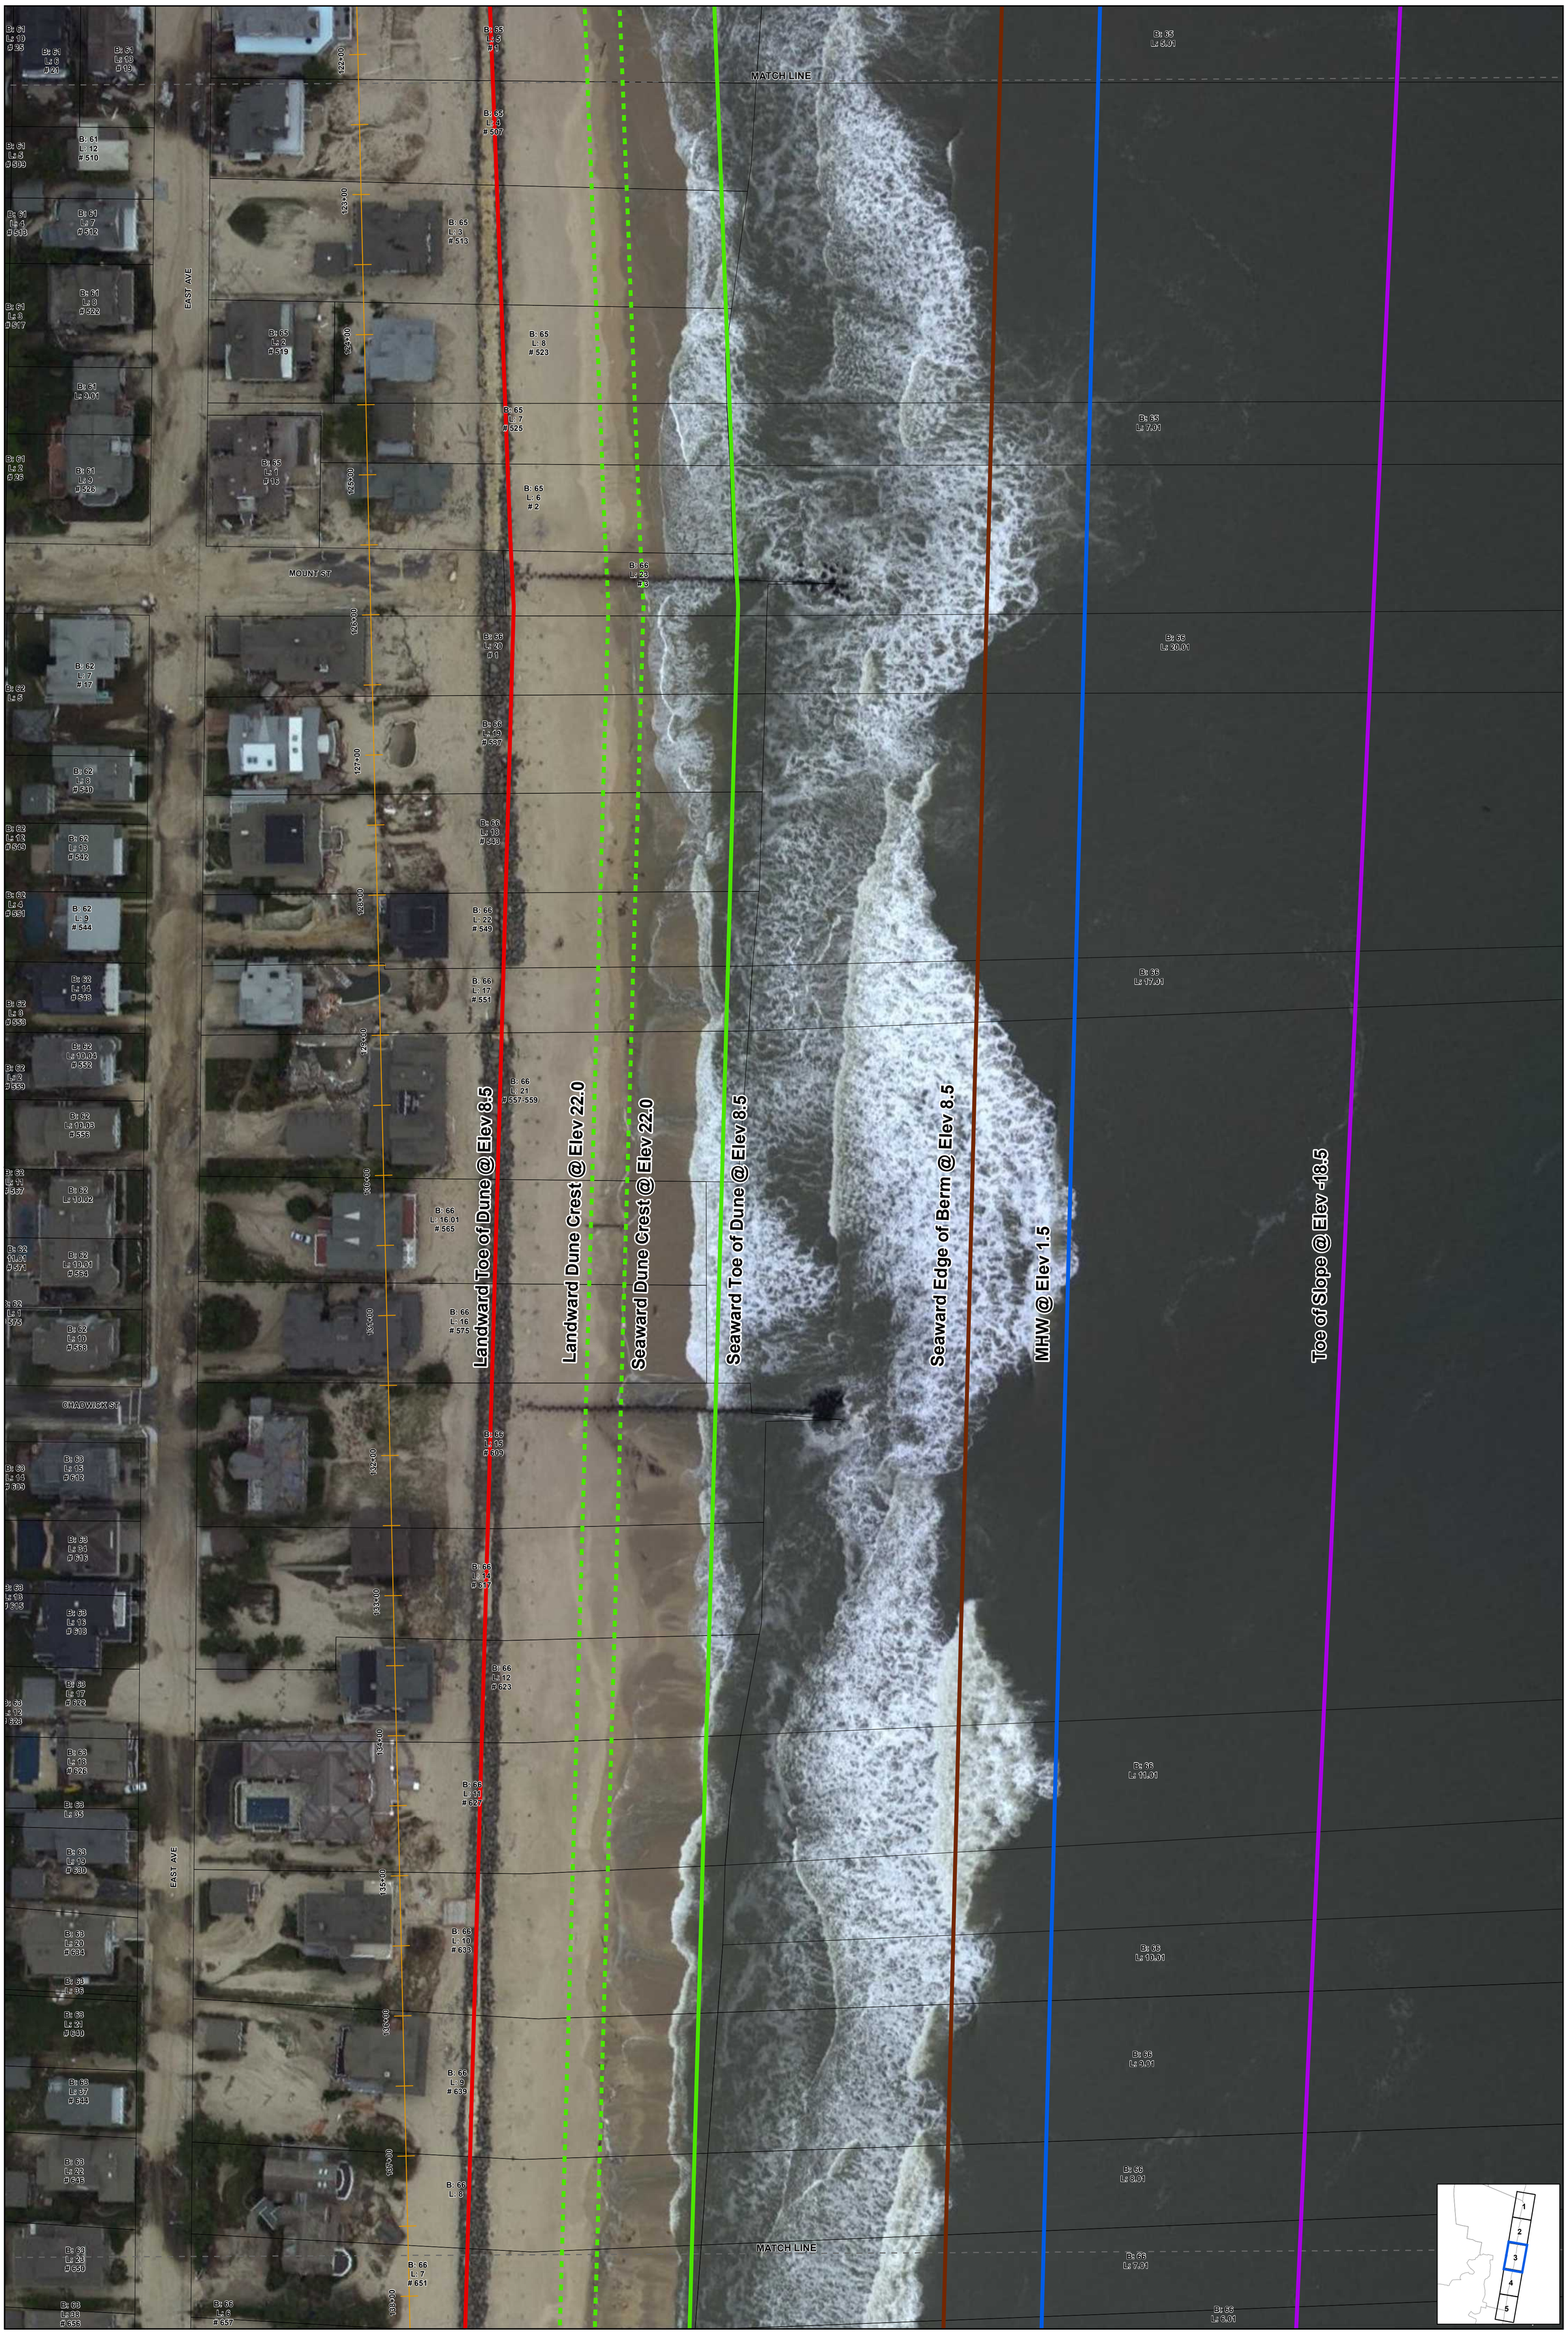

BaseLine
Seaward Edge of Berm
Dune Reference Line (Landward Toe of Dune)
Toe of Slope
Seaward Toe of Dune
Parcel Boundary
Proposed MHW
Dune Crest

B: Block Number
L: Lot Number
#: House Number

N S E W

0 50 100 Feet

Parcel Boundary is shown for graphical purposes only and does not represent a property survey.

Mapping is for informational purposes only.

Aerial Imagery : November 2012 (NOAA)

Sheet 3 of 5

Hatch Mott MacDonald
27 Bleeker Street
Millburn, New Jersey 07041

BOROUGH OF BAY HEAD
OCEAN COUNTY, NEW JERSEY
DUNE REFERENCE LINE
JUNE 2013

Designed	Drawn	Checked	Approved	Date
	DSC	FB		6/10/2013

Document Path: C:\Users\buh63659\Desktop\USACE_DuneConstruction_BayHead_StripMapPostSandyEdits.mxd
User Name: BUH63659Date Saved: 6/10/2013 3:47:16 PM

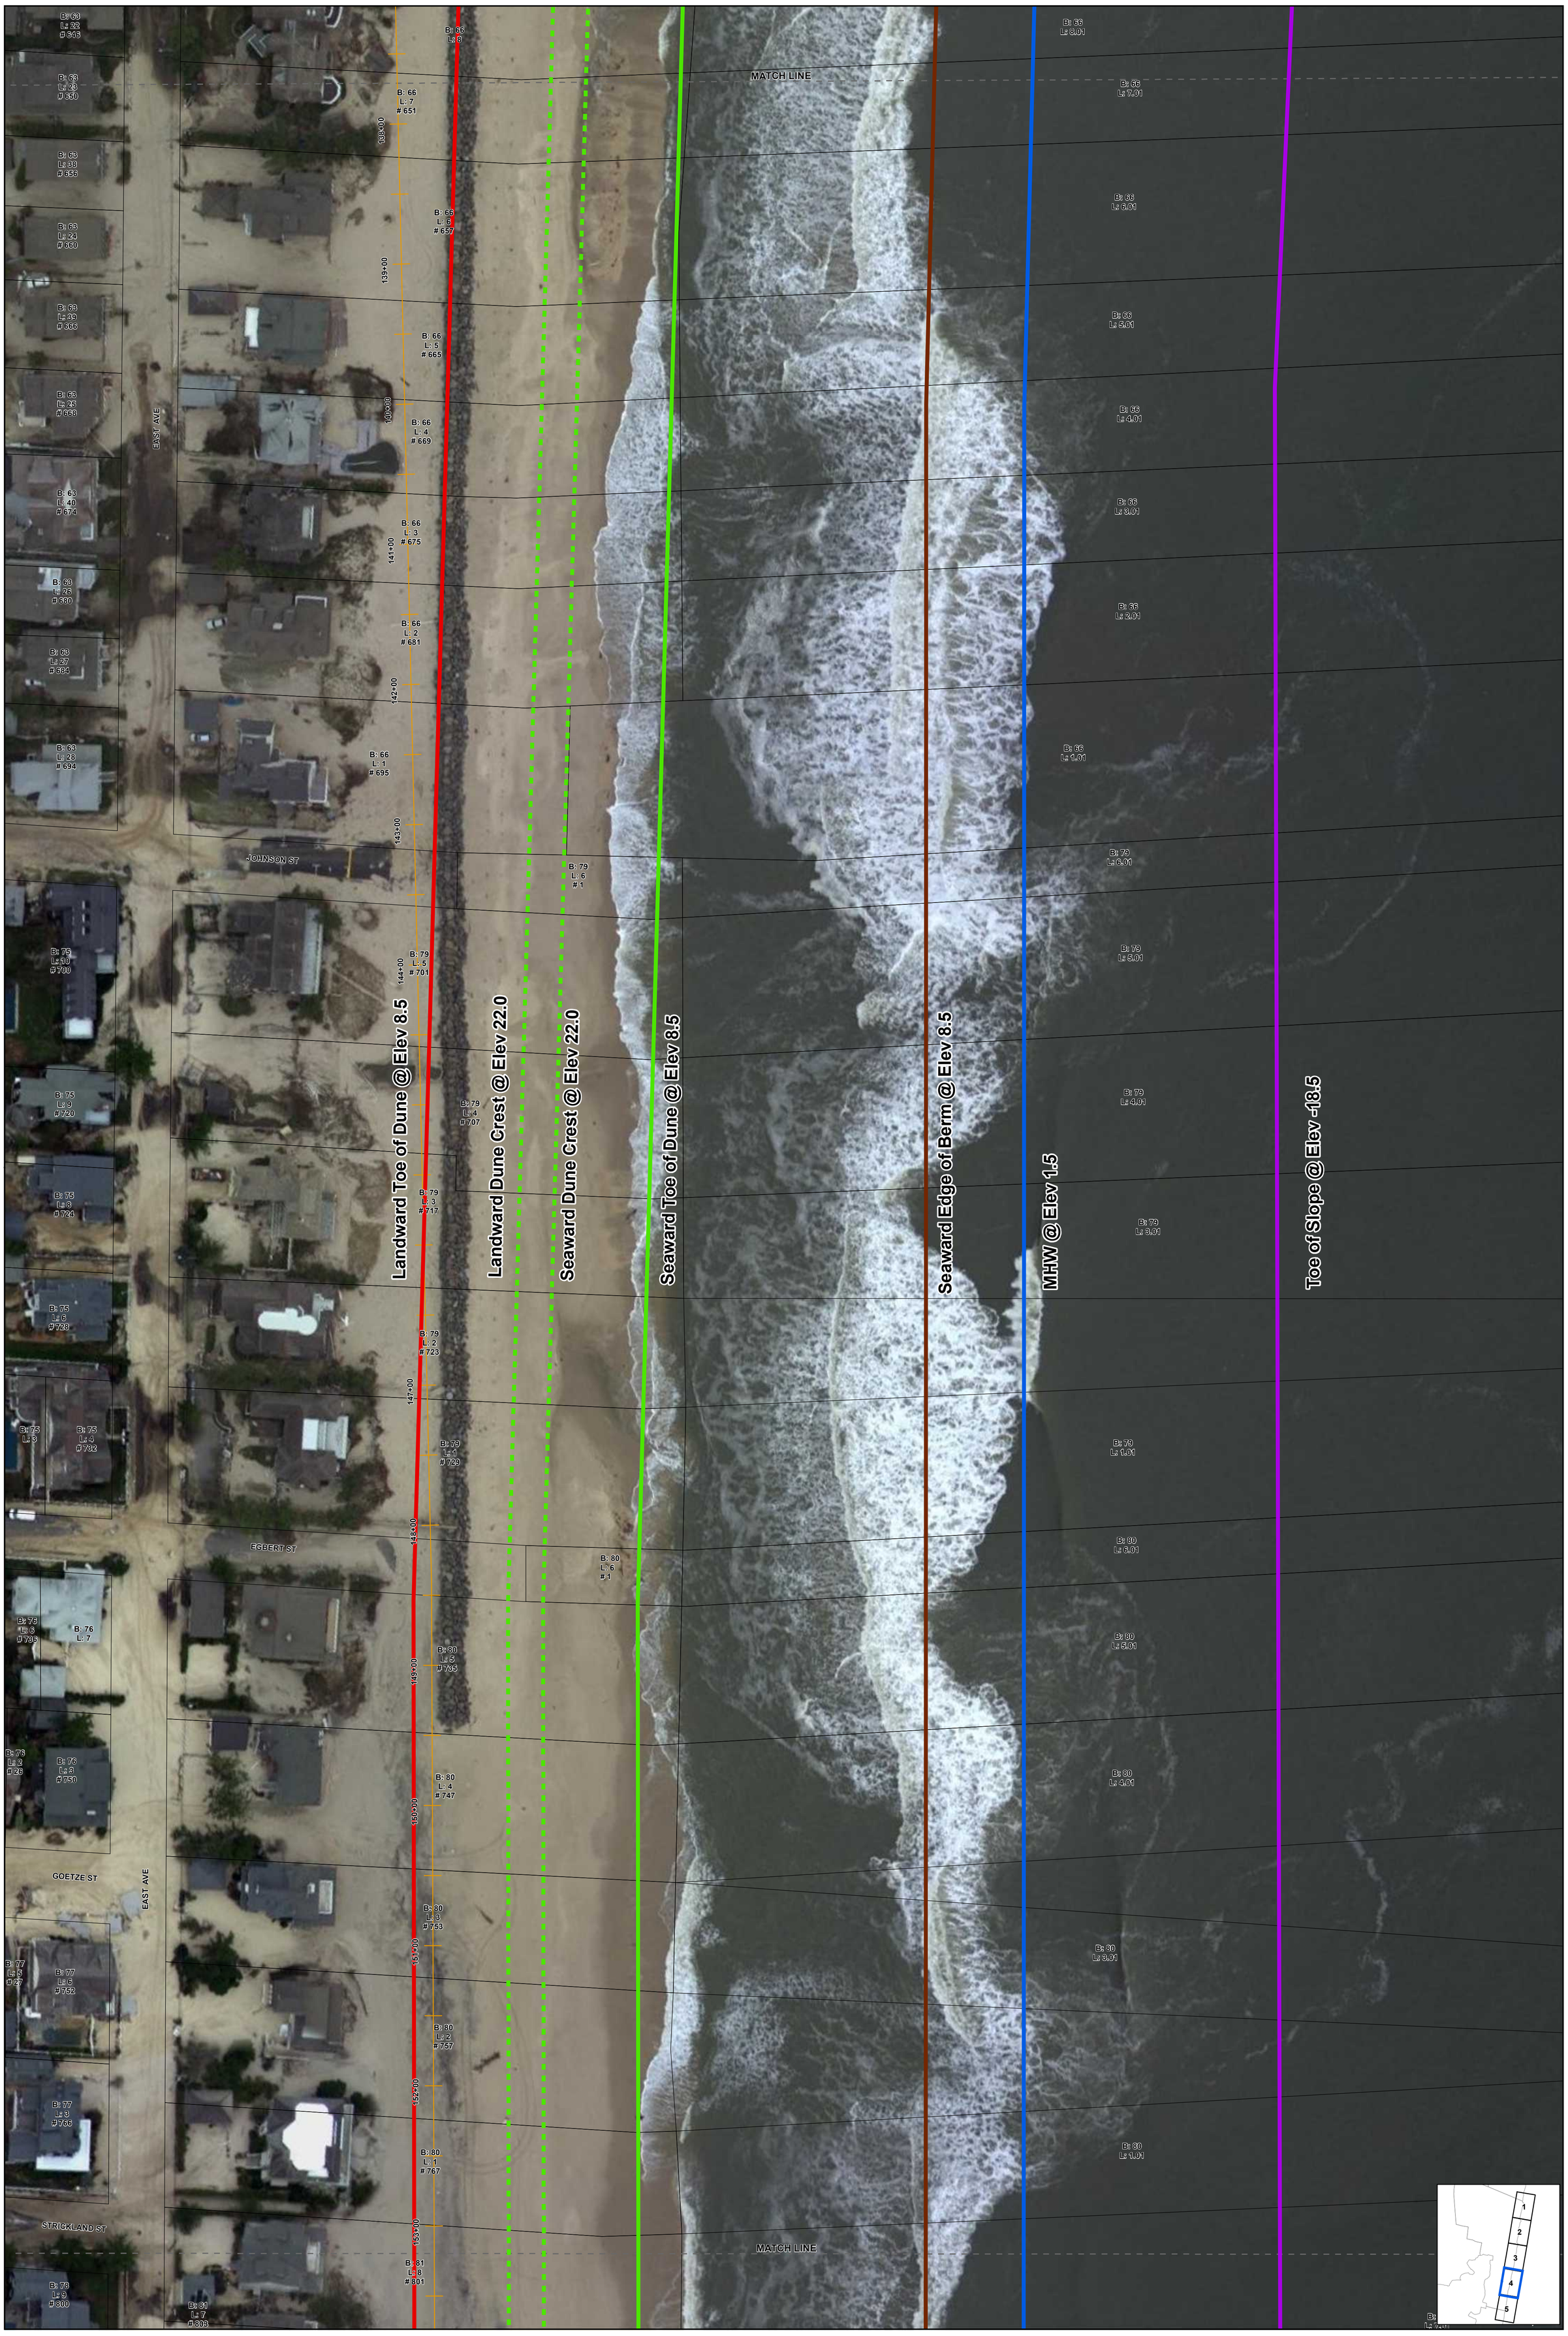

BaseLine
Seaward Edge of Berm
Dune Reference Line (Landward Toe of Dune)
Toe of Slope
Seaward Toe of Dune
Parcel Boundary
Proposed MHW
Dune Crest

B: Block Number
L: Lot Number
#: House Number

0 50 100 Feet

Parcel Boundary is shown for graphical purposes only and does not represent a property survey.

Mapping is for informational purposes only.

Aerial Imagery : November 2012 (NOAA)

Sheet 4 of 5

Hatch Mott MacDonald
27 Bleeker Street
Millburn, New Jersey 07041

BOROUGH OF BAY HEAD
OCEAN COUNTY, NEW JERSEY
DUNE REFERENCE LINE
JUNE 2013

Designed	Drawn	Checked	Approved	Date
	DSC	FB		6/10/2013

Document Path: C:\Users\buh63659\Desktop\USACE_DuneConstruction_BayHead_StripMapPostSandyEdits.mxd
User Name: BUH63659Date Saved: 6/10/2013 3:47:16 PM

Seaward Edge of Berm @ Elev 8.5
MHW @ Elev 1.5
Toe of Slope @ Elev -18.5
Landward Toe of Dune @ Elev 8.5
Landward Dune Crest @ Elev 22.0
Seaward Dune Crest @ Elev 22.0
Seaward Toe of Dune @ Elev 8.5
MAPCH LINE
BAY HEAD
MANTOLOKING
EAST AVE
STRICKLAND CT
MATHIS PL
SHAFFEY PL
Parcel Boundary is shown for graphical purposes only and does not represent a property survey.
Mapping is for informational purposes only.
Aerial Imagery : November 2012 (NOAA)
Sheet 5 of 5
BOROUGH OF BAY HEAD
OCEAN COUNTY, NEW JERSEY
DUNE REFERENCE LINE
JUNE 2013
Designed
Drawn DSC
Checked FB
Approved
Date 6/10/2013
Hatch Mott MacDonald
27 Bleeker Street
Millburn, New Jersey 07041
Document Path: C:\Users\ddobbins\Documents\ARCGIS\DuneReference_BayHead_BaseMap\mxd\duneline.mxd
User Name: ddobbins\ddobbins Saved: 6/10/2013 3:47:16 PM
Dune Reference Line (Landward Toe of Dune)
Seaward Edge of Berm
Seaward Toe of Dune
Dune Crest
BaseLine
Toe of Slope
Proposed MHW
B: Block Number
L: Lot Number
#: House Number
0
50
100
Feet